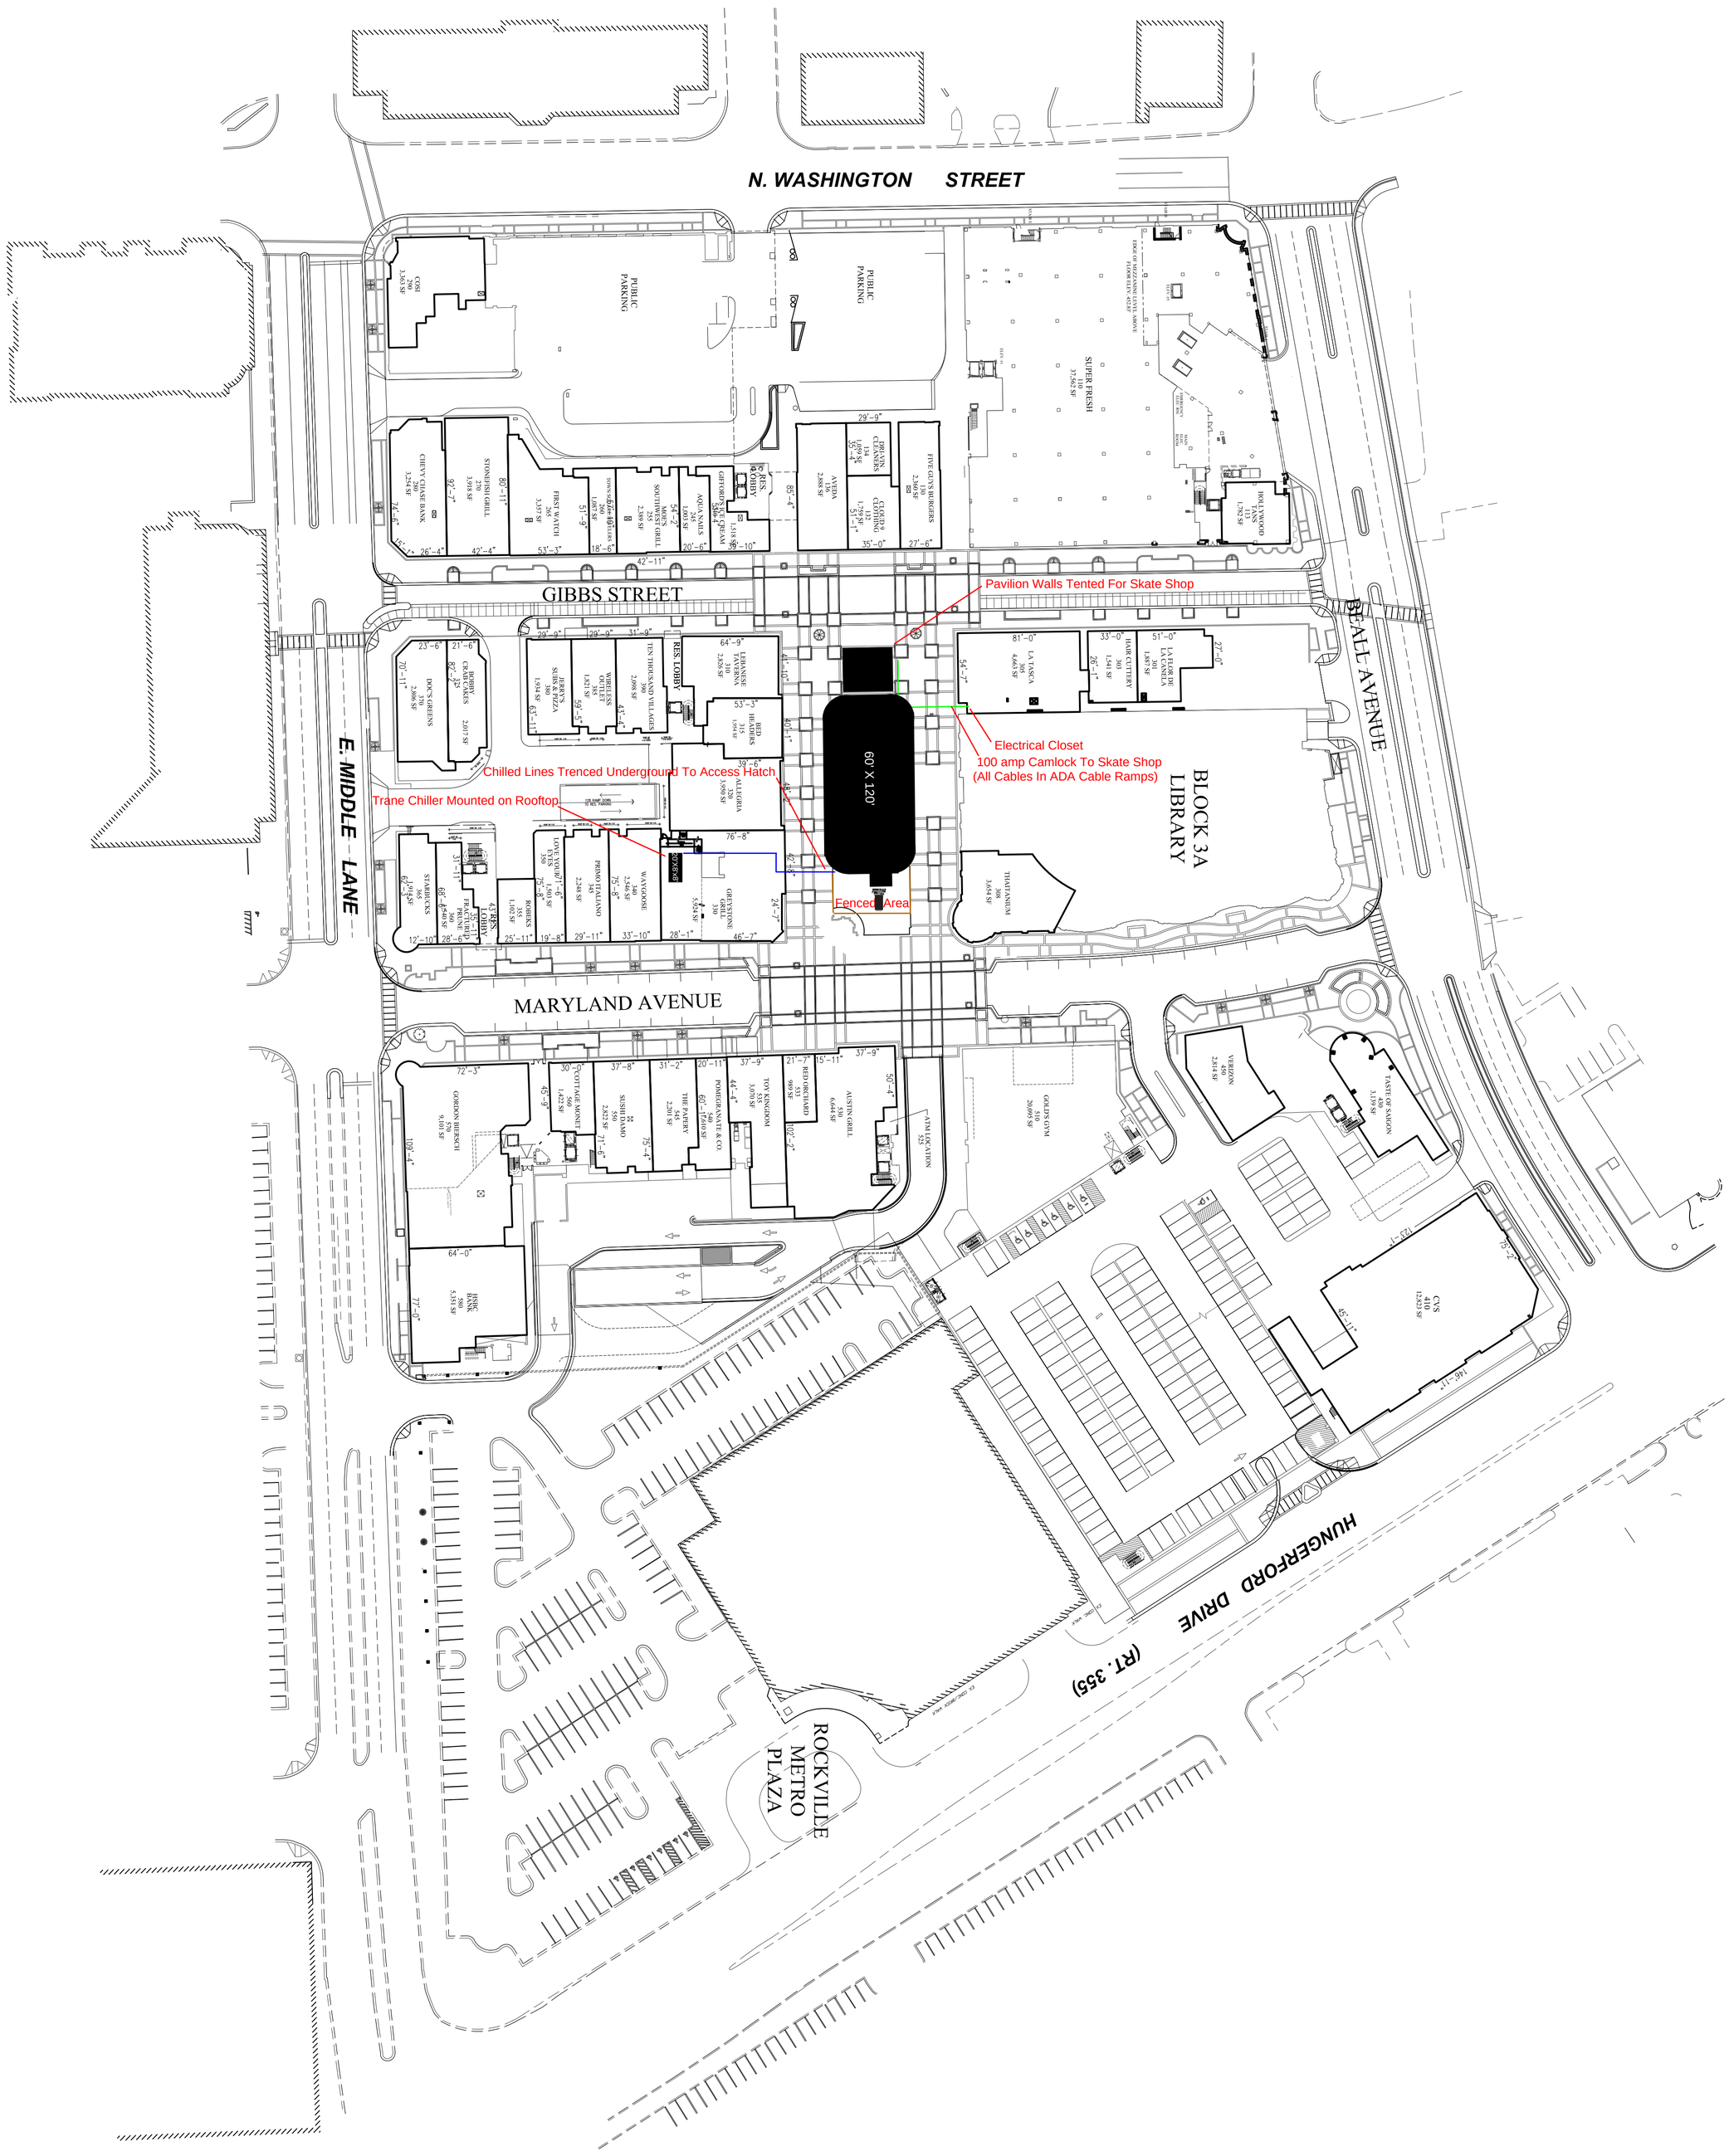

60' x 120' Skating Rink

SITE PLAN

Sheet No.:	Date: 08/12/10	TRISTATE ICE MANAGEMENT 617 RIDGLEY AVE ANNAPOLIS, MD 21401 410-541-6009 fax 410-224-6185	Revision:	*TRISTATE ICE MANAGMENT, LLC* **PORTABLE SKATING RINK ROCKVILLE TOWN SQAURE** **TOWN SQUARE PLAZA PARK** **131 Gibbs Street, Rockville 20850** ***TAX MAP ID #160403444728***
R01.2	Scale: 1" = 60' Drawn: Checked: Project No.:		Date:	